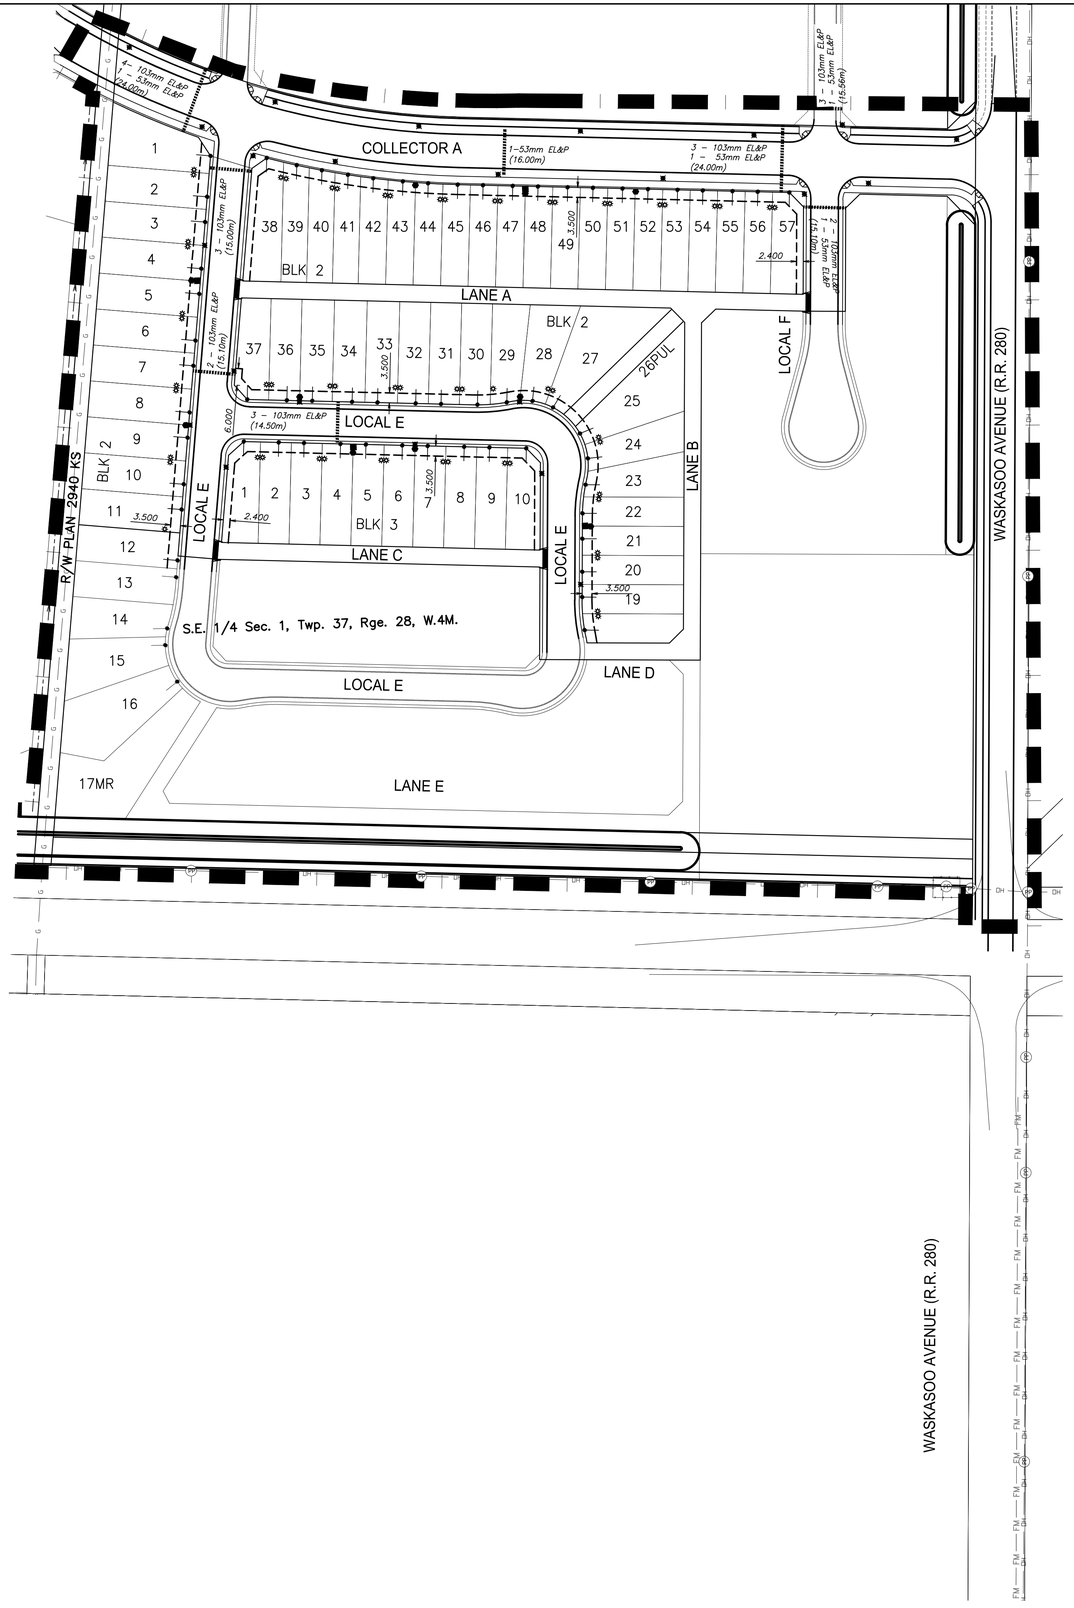

Stantec
1100, 4900 – 50 Street
Red Deer, AB Canada
T4N 1X7
Tel. 403.341.3320
Fax. 403.342.0969
www.stantec.com

Copyright Reserved

The Contractor shall verify and be responsible for all dimensions. DO NOT scale the drawing – any errors or omissions shall be reported to Stantec without delay.
The Copyrights to all designs and drawings are the property of Stantec. Reproduction or use for any purpose other than that authorized by Stantec is forbidden.

Legend

PROPOSED		EXISTING
	CURB AND GUTTER	
	STORM SEWER	
	SANITARY SEWER	
	WATERLINE	
	MANHOLE	
	CATCHBASIN MANHOLE	
	CATCHBASIN (STANDARD) (K-1)	
	CATCHBASIN (ROLLED CURB) (SK-7)	
	WATER VALVE	
	FIRE HYDRANT VALVE	
	FIRE HYDRANT	
	REDUCER	
	INSULATED SERVICE	
	SHALLOW UTILITY DUCT CROSSING	
	GAS CROSSING SLEEVE	
	LOT SERVICES	
	EASEMENT	
	CONSTRUCTION BOUNDARY	

Notes
1. ALL MANHOLES ARE TO BE STD. 1200mm UNLESS OTHERWISE NOTED.
2. ALL CATCH BASIN LEADS ARE 250mm DIA PVC PIPE UNLESS OTHERWISE NOTED

Revision	By	Appd.	YY.MM.DD
2 REVISED ELECTRICAL PLAN	MZ	KS	14.11.25
1 REVISED SERVICE LOCATIONS	MZ	KS	14.08.25

Issued	By	Appd.	YY.MM.DD
A ISSUED FOR CONSTRUCTION	MZ	KS	14.07.25

File Name: 49213_Oxford_Landing_Ph1	MZ	KS	KS	4.07.22
	Dwn.	Chkd.	Dsgn.	YY.MM.DD

Permit-Seal

Client/Project
MELCOR DEVELOPMENTS LTD.

OXFORD LANDING
PHASE 1
Penhold AB Canada

Title
SHALLOW UTILITIES PLAN

Project No. 112849336

Scale 1:1000 (0 10 30 50m)

Drawing No. C10 of Sheet Revision 0

Y:\1128\active\112849336_Oxford_L\05c_dwgs_det_dsgn\civil\sheet_files\engineering\49336c-shallow.dwg
2014/11/25 3:21 PM By: Zaher, Mo(ob
ORIGINAL SHEET – ARCH D