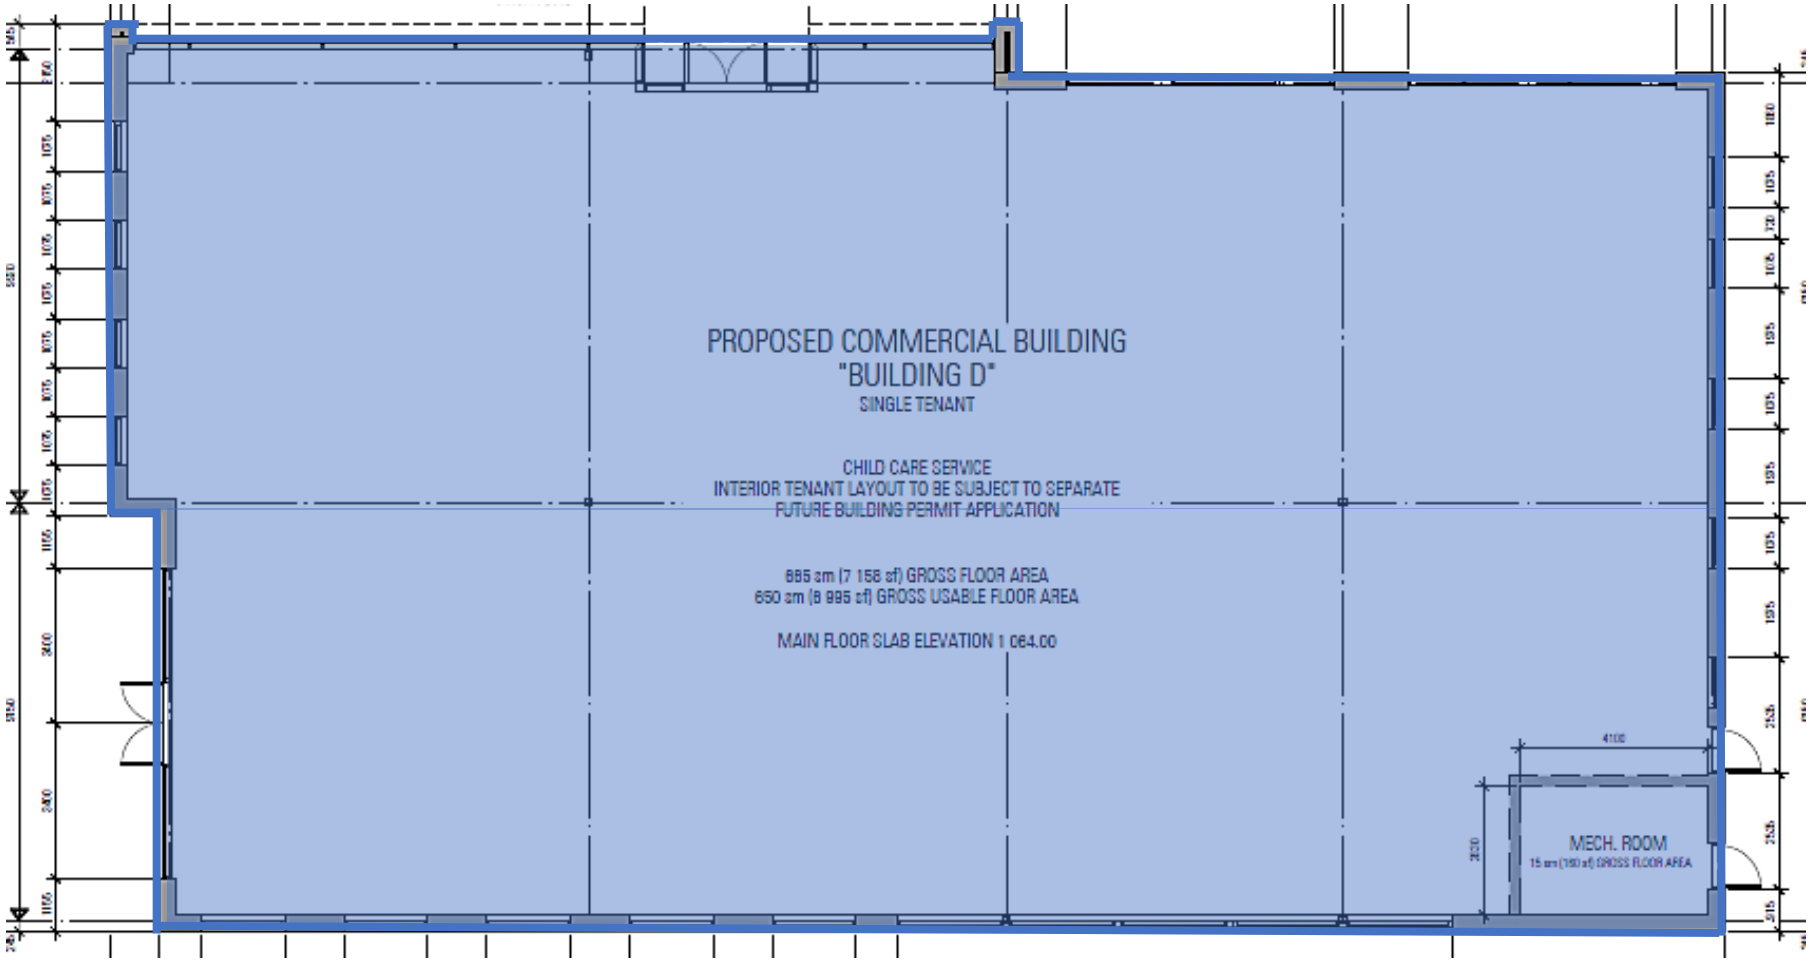
PROPOSED COMMERCIAL BUILDING
"BUILDING D"
SINGLE TENANT
CHILD CARE SERVICE
INTERIOR TENANT LAYOUT TO BE SUBJECT TO SEPARATE
FUTURE BUILDING PERMIT APPLICATION
685 sm (7 156 sf) GROSS FLOOR AREA
650 sm (8 995 sf) GROSS USABLE FLOOR AREA
MAIN FLOOR SLAB ELEVATION 1 064.00
MECH. ROOM
15 sm (160 sf) GROSS FLOOR AREA